PRZEKRÓJ A-A

1:200

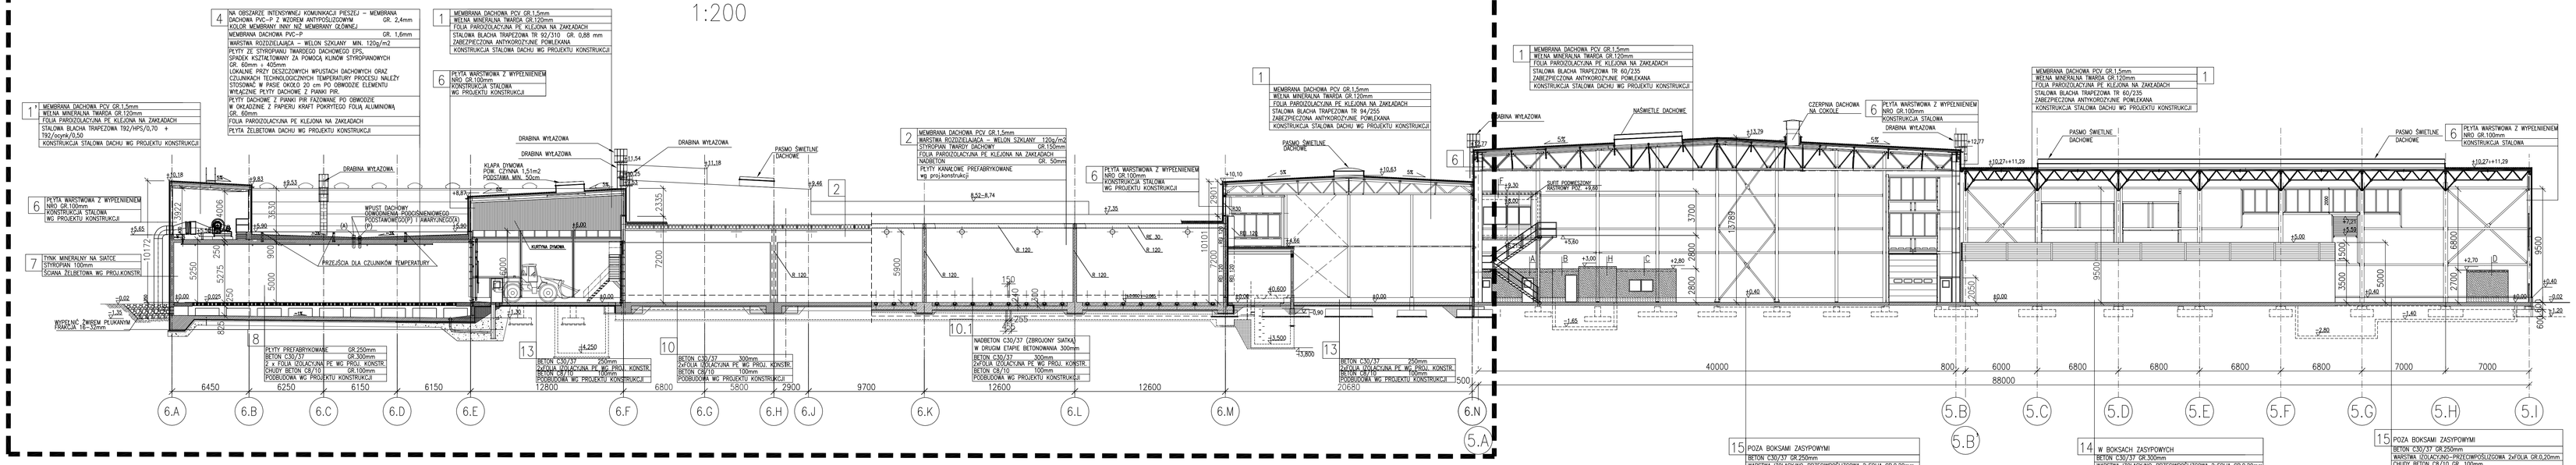

PRZEKROJE - SKALA 1:200

PRZEKROJ D-D

1:200

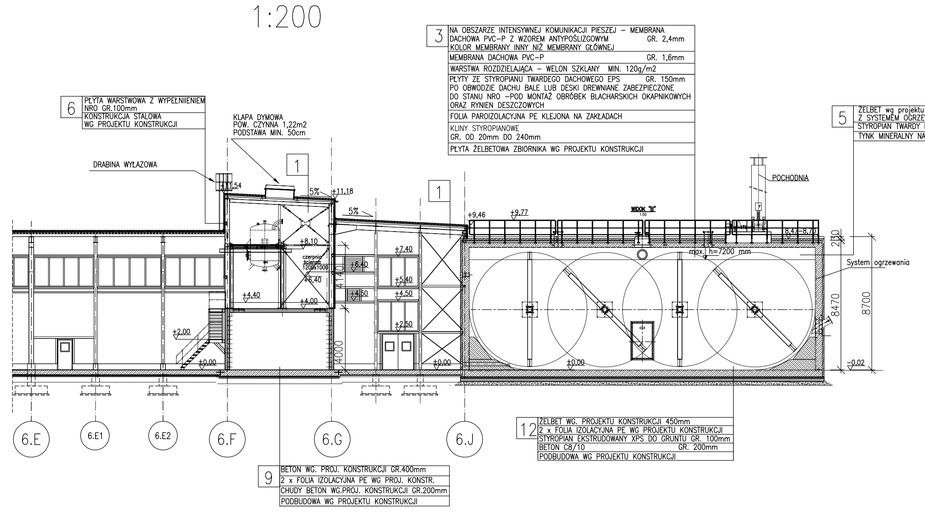
1 MEMBRANA DACHOWA PCV GR.1,5mm; WEŁNA MINERALNA TWARDA GR.120mm; FOLIA PAROIZOLACYJNA PE KLEJONA NA ZAKŁADACH; STALOWA BLACHA TRAPEZOWA TR 92/310 GR. 1,0+0,88 mm; ZABEZPIECZONA ANTYKOROZYJNIE POWLEKANA; KONSTRUKCJA STALOWA DACHU WG PROJEKTU KONSTRUKCJI
6 PŁYTA WARSTWOWA Z WYPEŁNIENIEM NRO GR.100mm; KONSTRUKCJA STALOWA WG PROJEKTU KONSTRUKCJI
KLAPA DYMOWA POW. CZYNNA 1,22m2 PODSTAWA MIN. 50cm
DRABINA WYŁAZOWA
PASMO ŚWIETLNE DACHOWE
WYLOT DACHOWY GRAWITACYJNY PRZEPUSTOWO-NAWIEWNY (PODCIŚNIENIOWY) Z WENTYLATOREM
KURTYNA DYMOWA
WENTYLATOR DYMOWY
POCHODNIA
WLOT "A"
